





B3 LEVEL PART PLAN

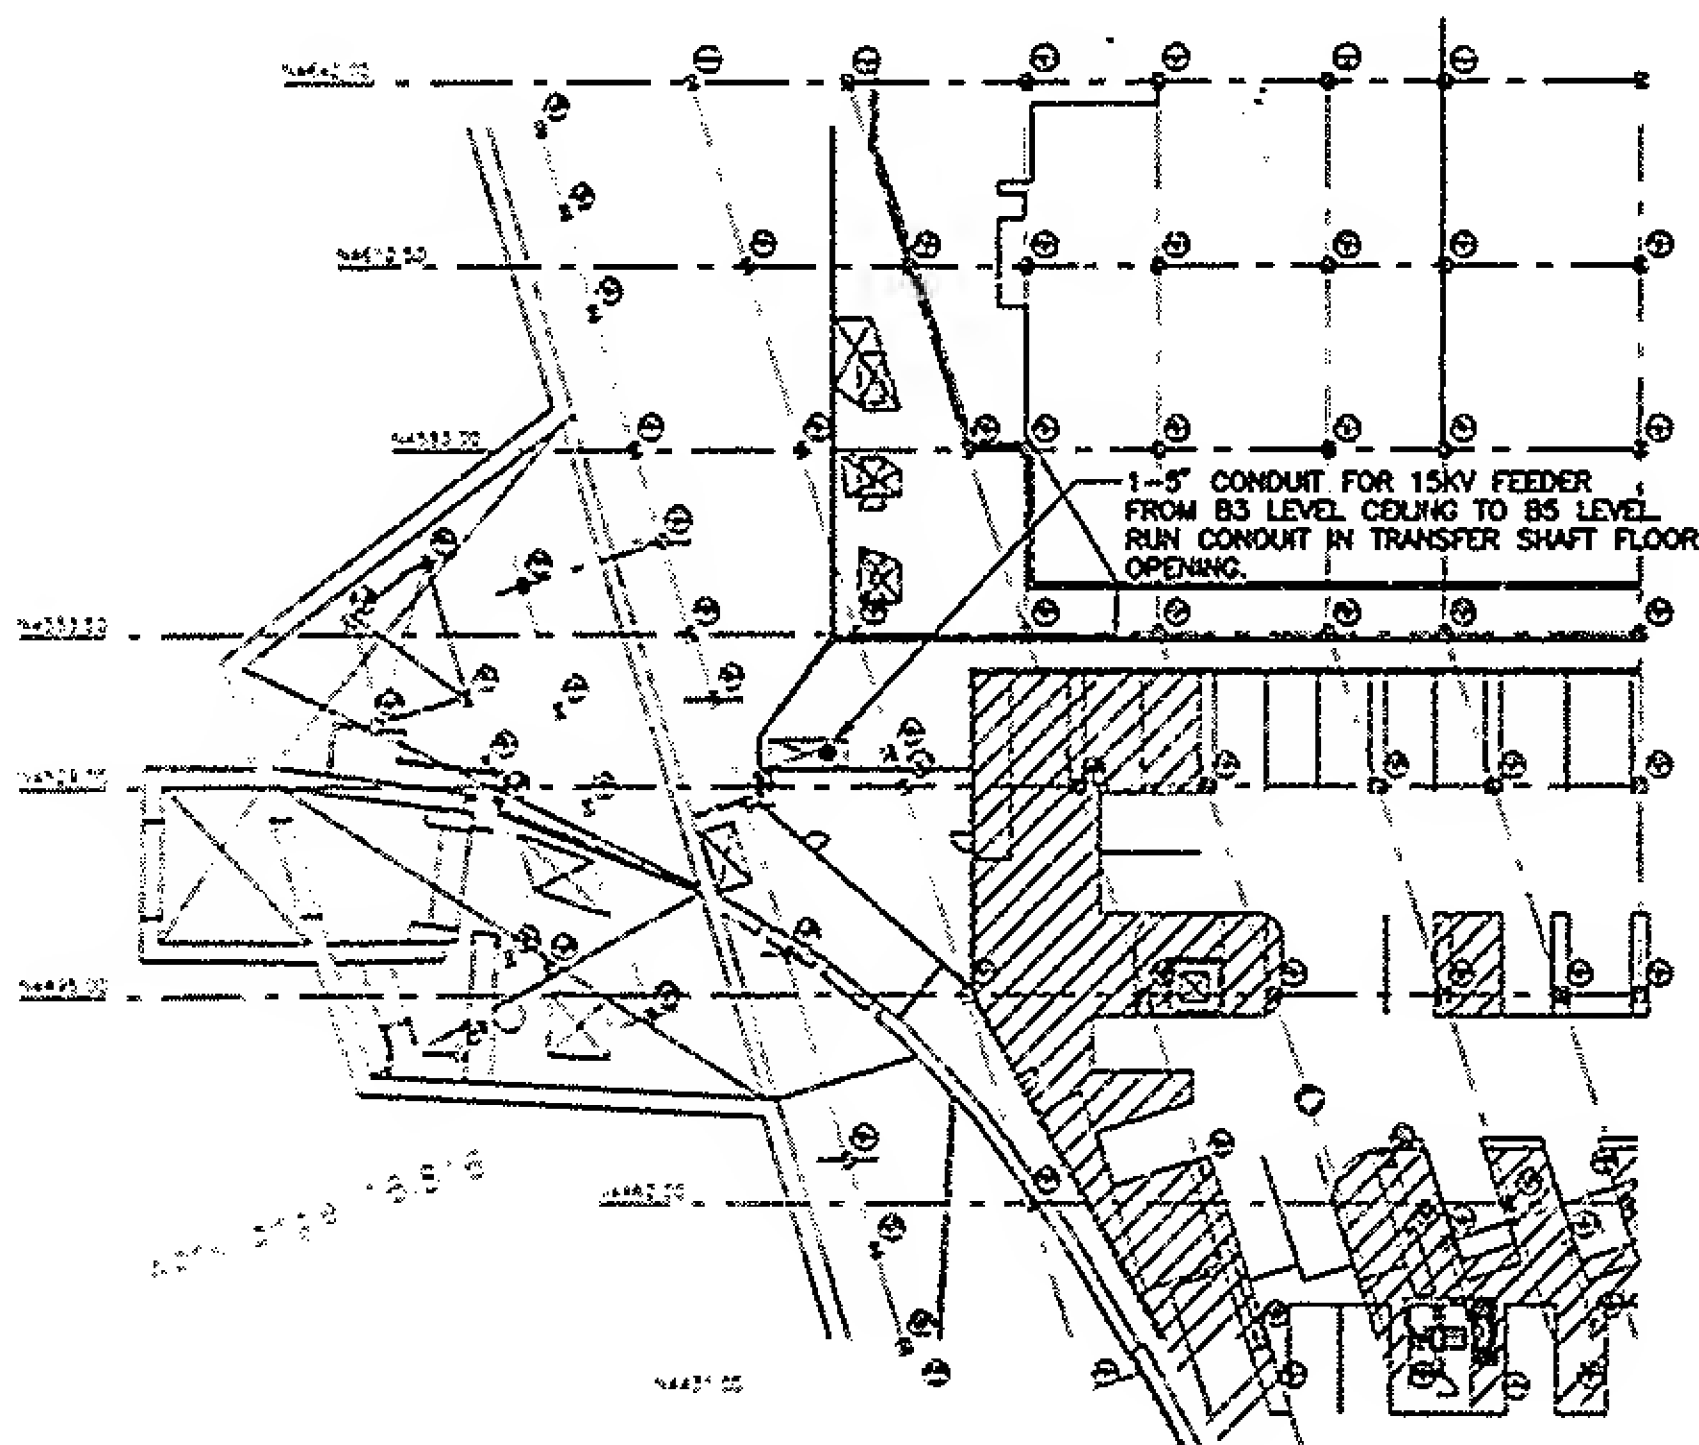


B4 LEVEL PART PLAN

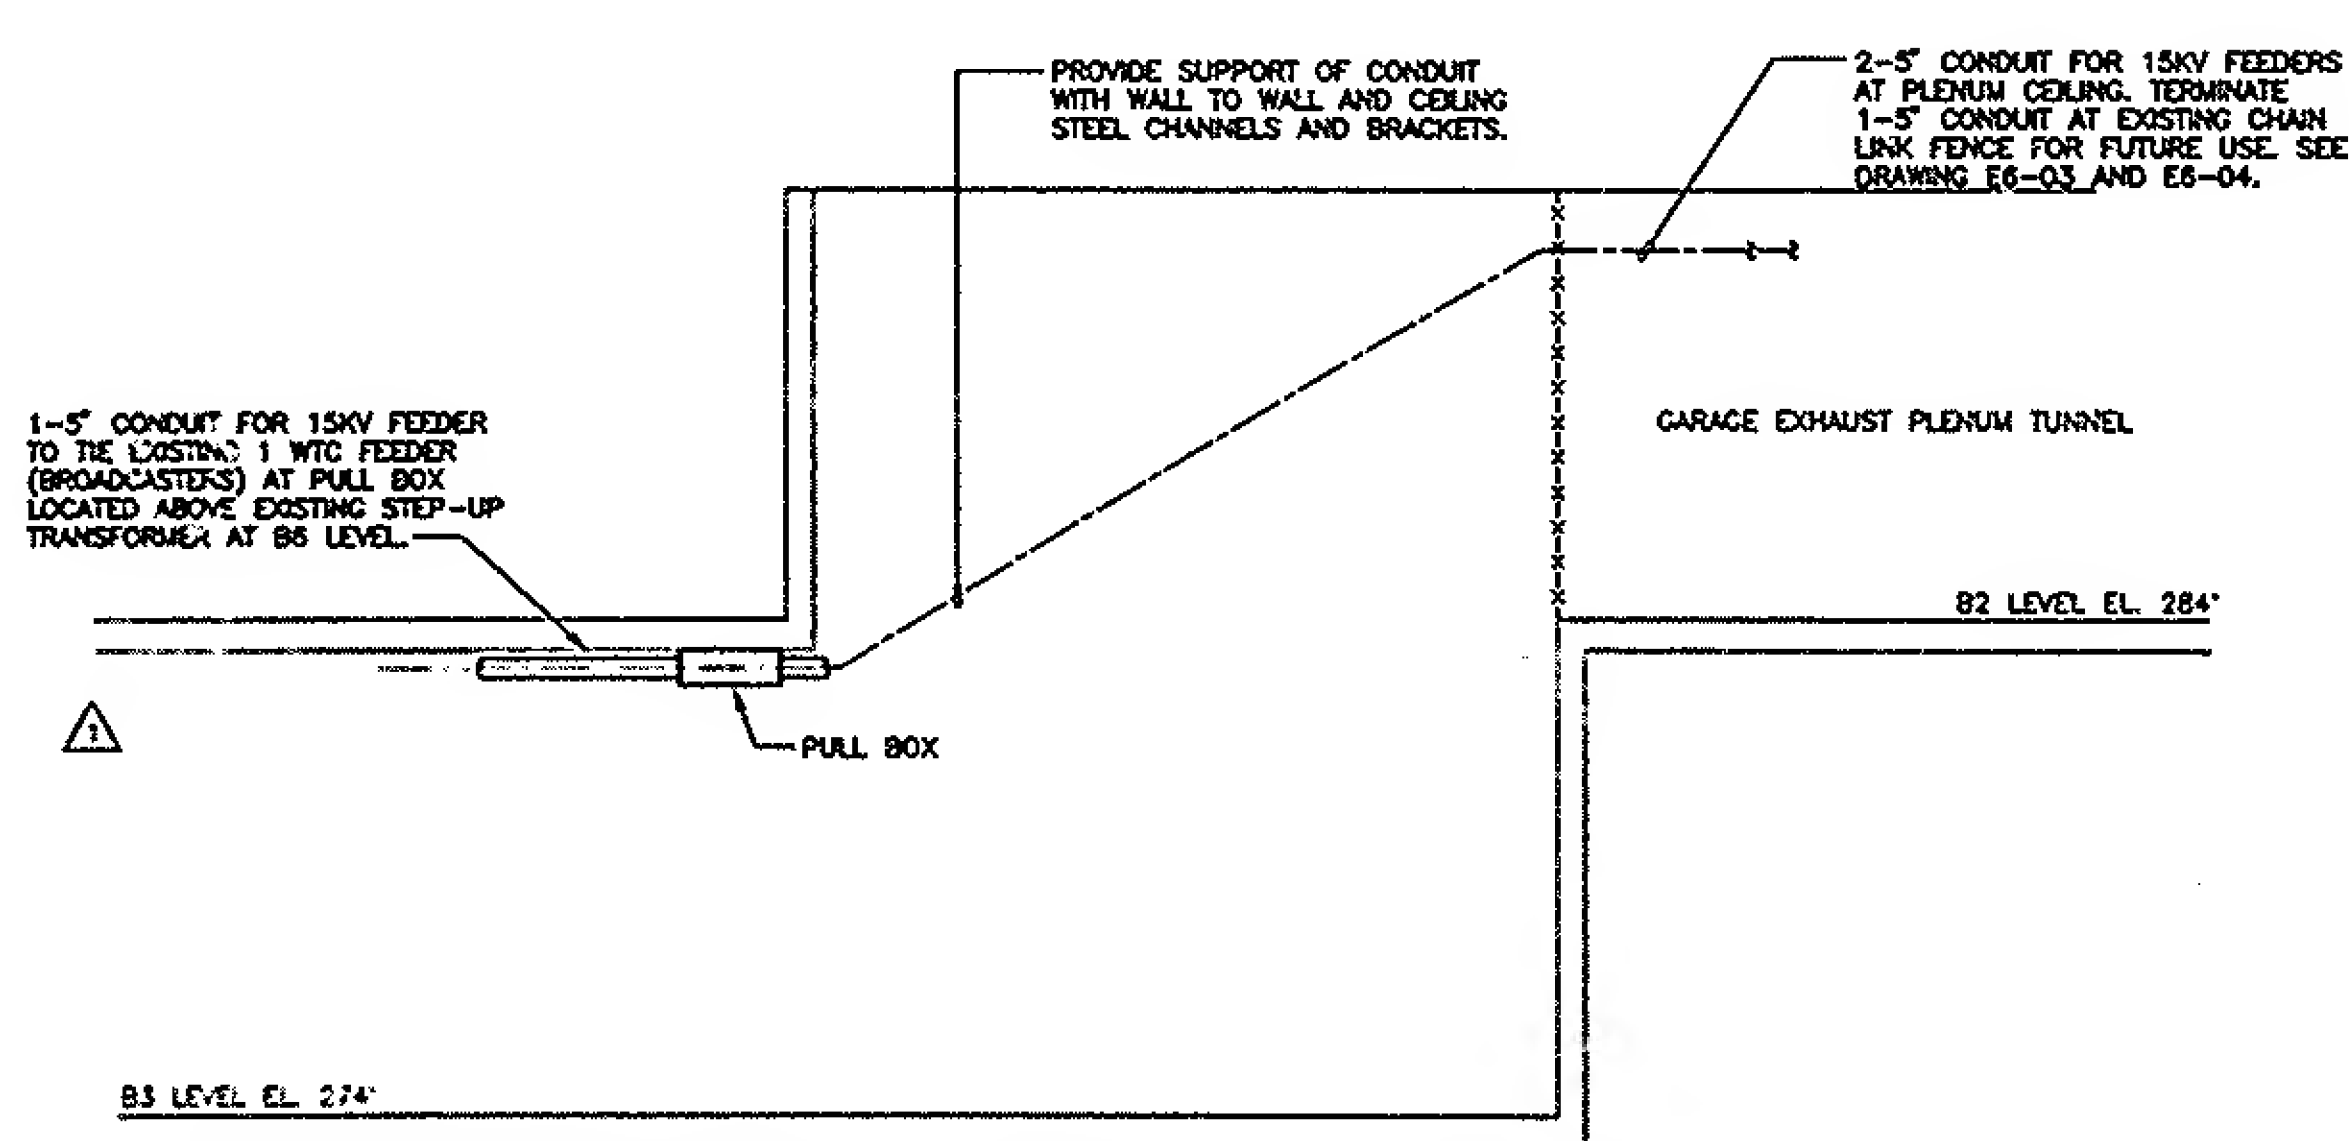

DETAIL "A"
SECTION ALONG B2 LEVEL
AT EXHAUST PLENUM TUNNEL

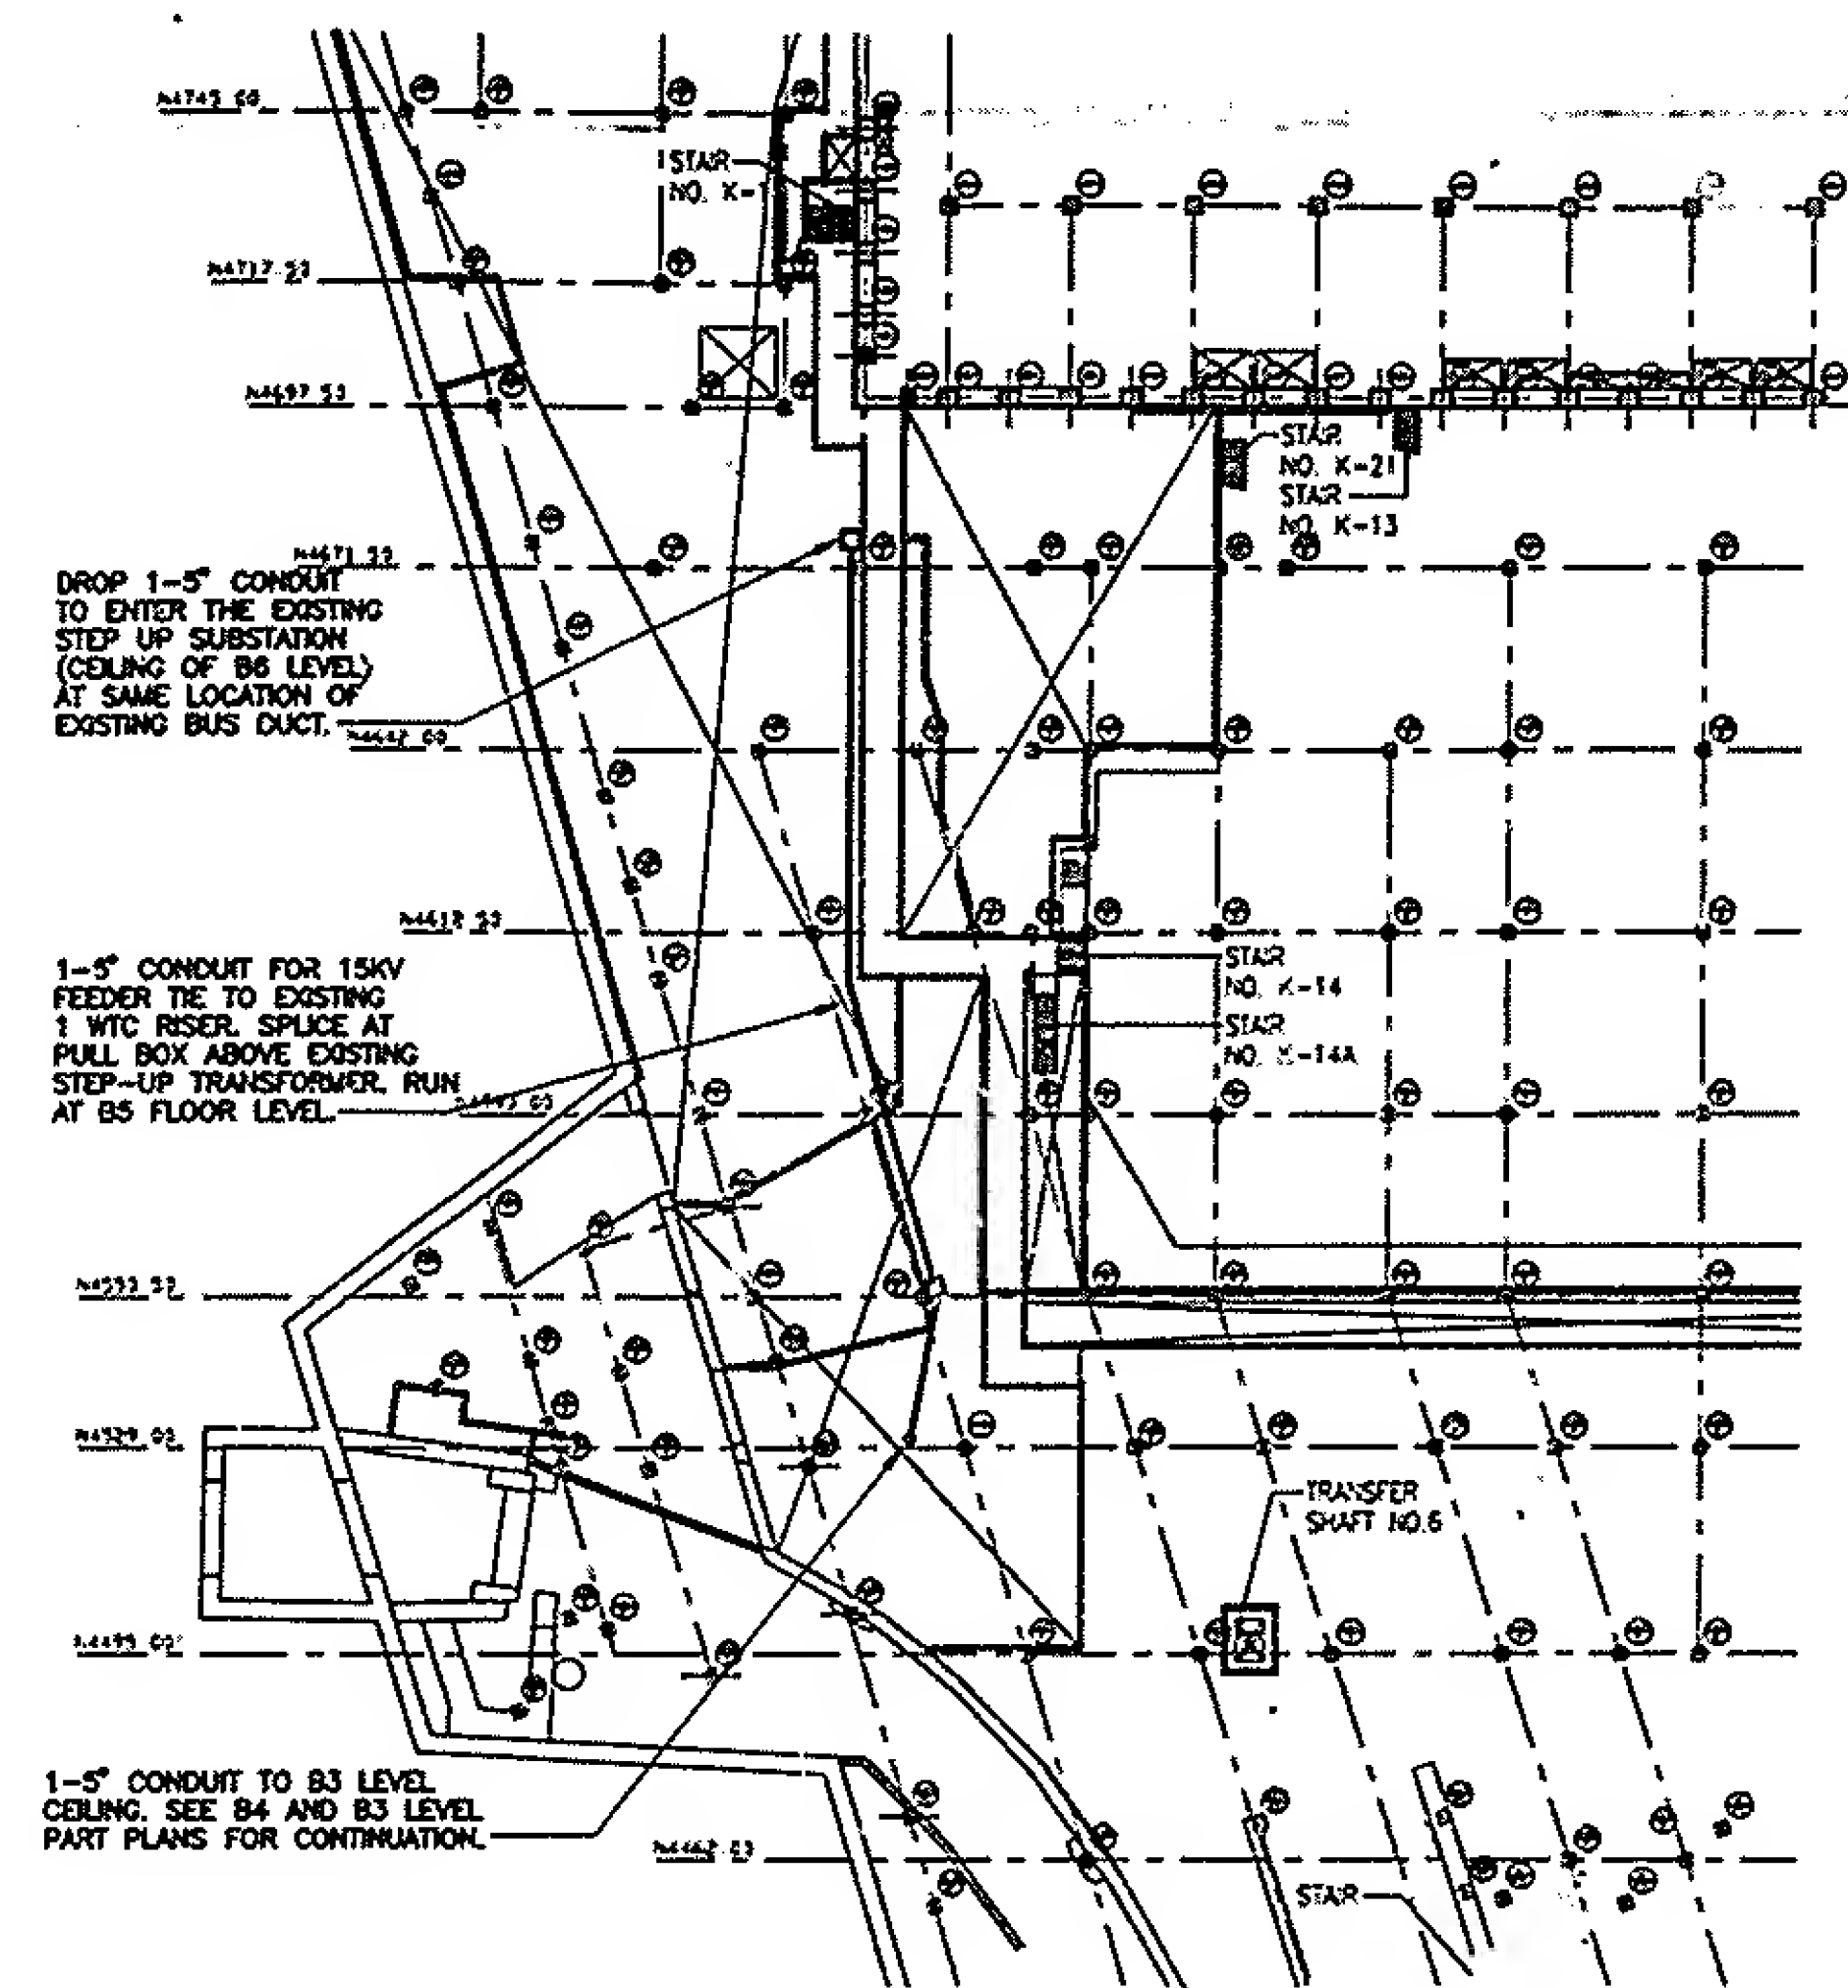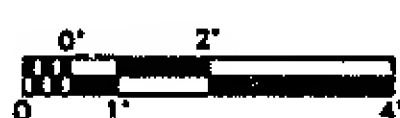

B5 LEVEL PART PLAN

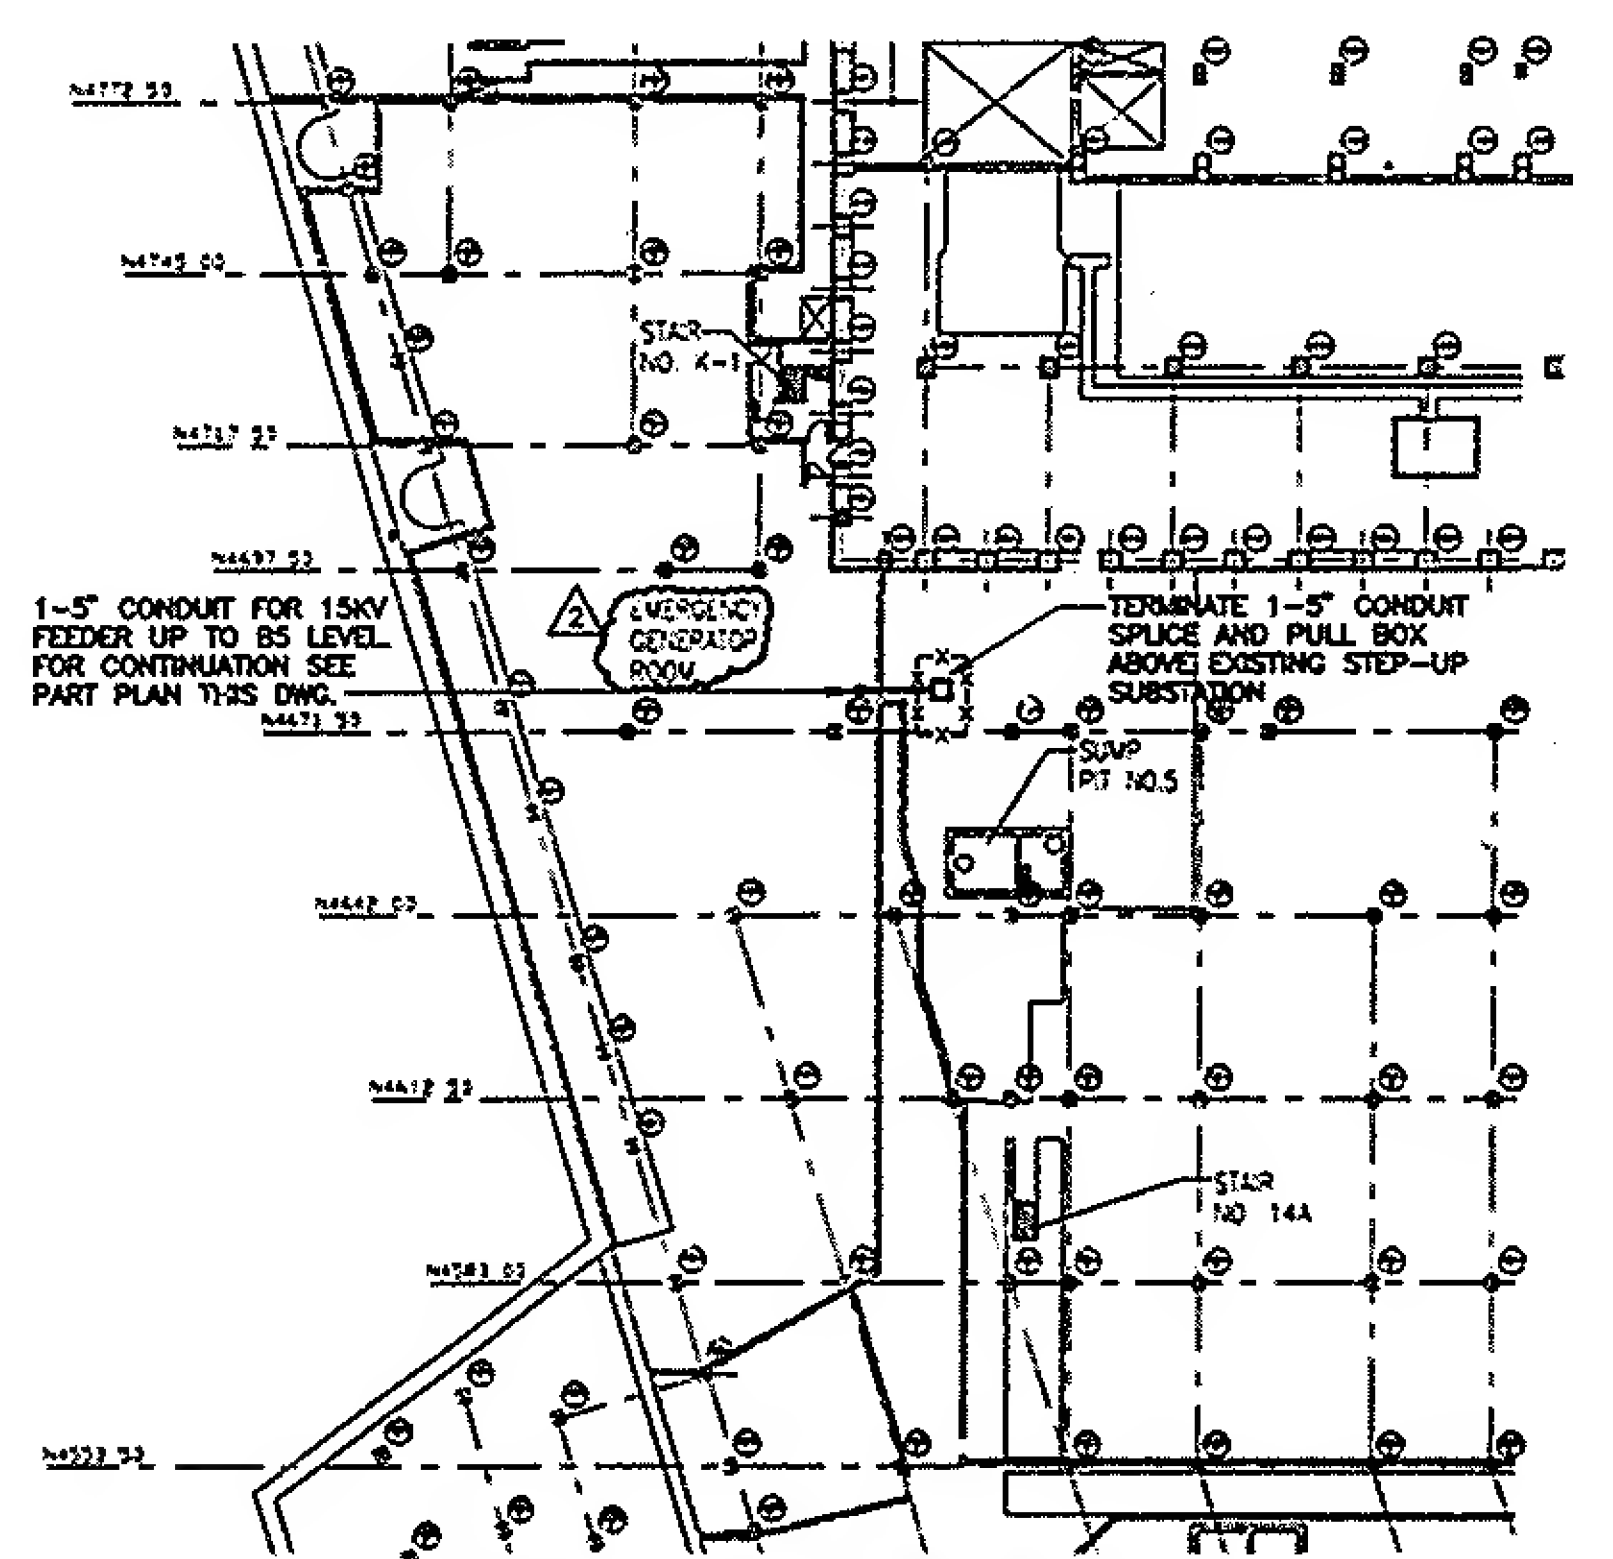

B6 LEVEL PART PLAN